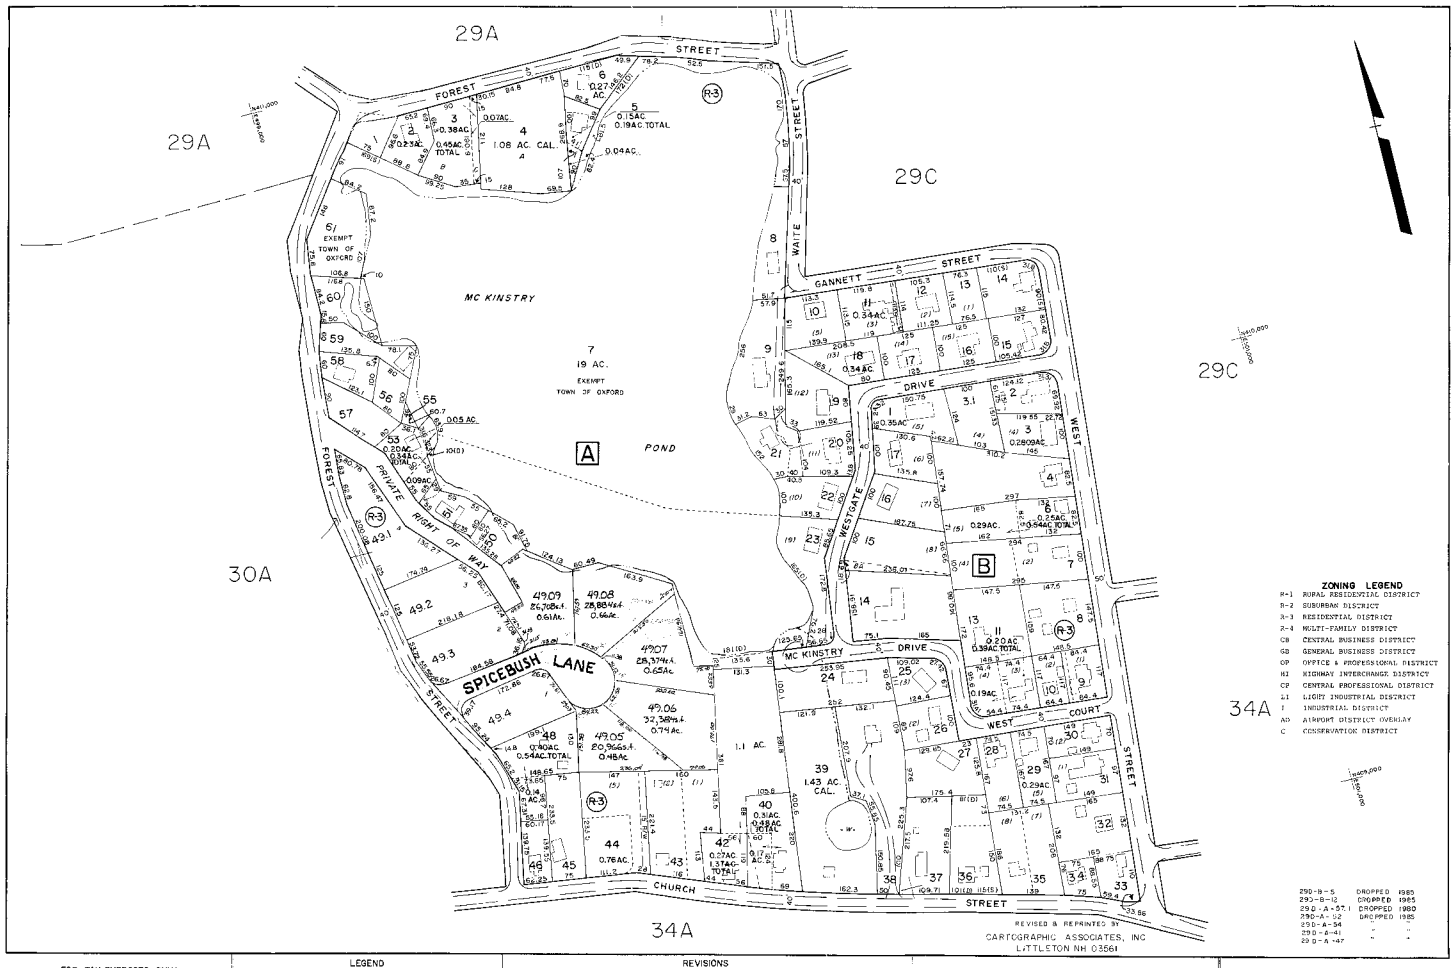

FOR TAX PURPOSES ONLY

NOT TO BE USED FOR CONVEYANCE

PREPARED BY

GENERAL MAPPING INC.

Tredyffrin, Pa. 19087

LEGEND

PROPERTY LINE		STREAM	
ORIGINAL LOT LINE		PARCEL NUMBER	29
EDGE OF PAVEMENT OR ROADWAY		SCALED DIMENSION	8
RAILROAD		DEED BLOCK NUMBER	89
RIGHT-OF-WAY		DEED LOT NUMBER	17
TOWN LINE		BLOCK LETTER	A
COUNTY LINE			

REVISIONS

6	GENERAL MAPPING INC. 12-31-16	9	17
5	GENERAL MAPPING INC. 12-31-77	10	18
4	GENERAL MAPPING INC. 12-31-78	11	19
3	GENERAL MAPPING INC. 12-31-79	12	20
2	GENERAL MAPPING INC. 12-31-80	13	21
1	GENERAL MAPPING INC. 12-31-81	14	22
	GENERAL MAPPING INC. 12-31-82	15	23
7	TOWN ENGINEER 11-08-04	16	24

TOWN OF OXFORD

BOARD OF ASSESSORS

OXFORD, MASS.

MAP NO. 29D

DATE, AERIAL PHOTOGRAPHY 4-27-74 DATE, MAP 9-1-75

PHOTO NO. 3-28 & 9-82 SCALE 1" = 100'