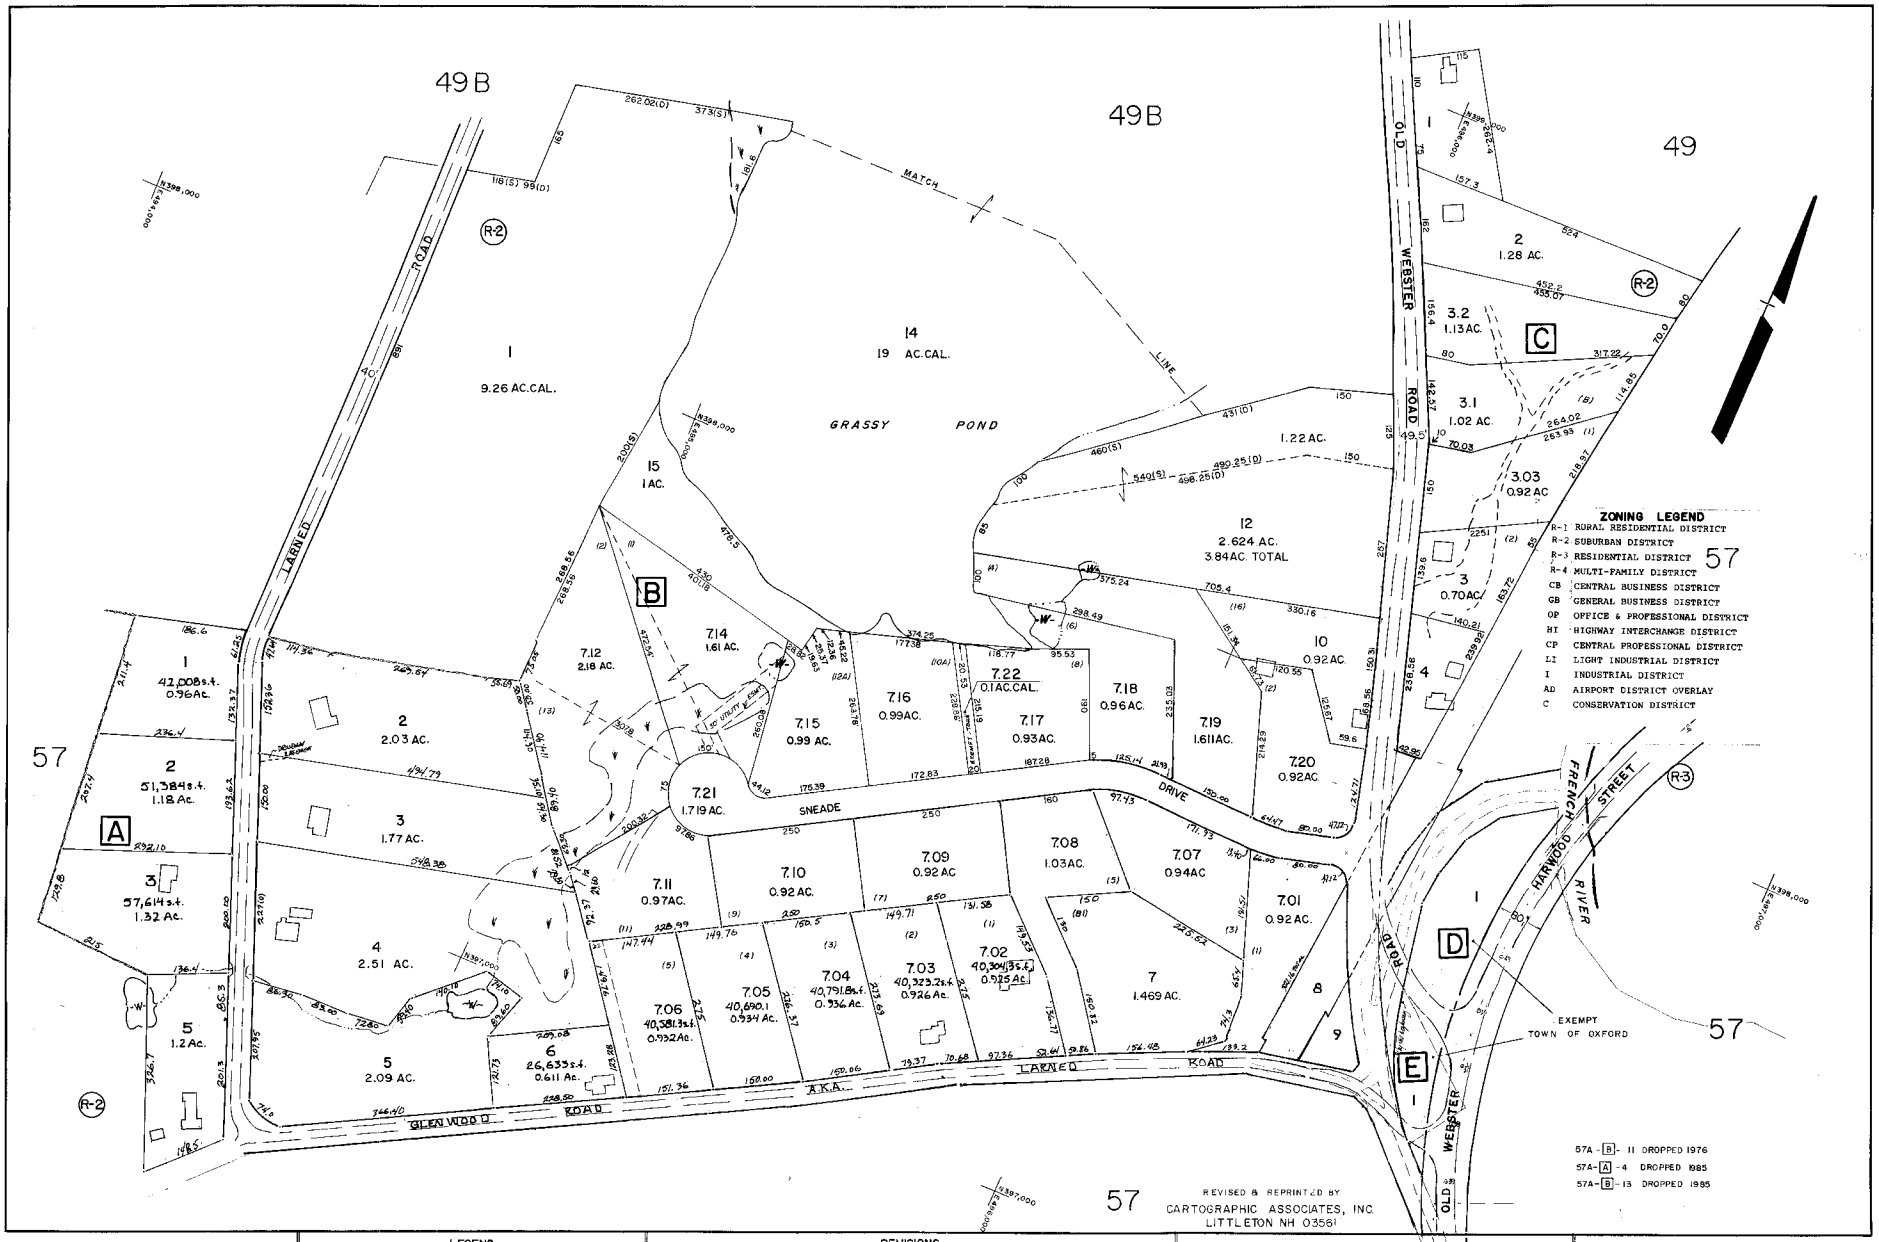

FOR TAX PURPOSES ONLY

NOT TO BE USED FOR CONVEYANCE

PREPARED BY

GENERAL MAPPING INC.

Youngwood, Pa. 15697

LEGEND

PROPERTY LINE		STREAM	
ORIGINAL LOT LINE		PARCEL NUMBER	20
EDGE OF PAVEMENT OR ROADWAY		SCALED DIMENSION	9
RAILROAD		DEED BLOCK NUMBER	4
RIGHT-OF-WAY		DEED LOT NUMBER	18
TOWN LINE		BLOCK LETTER	A
COUNTY LINE			

REVISIONS

1	GENERAL MAPPING INC. 12-31-76	9	JAMES W. SEWALL COMPANY 1-1-95	17	
2	GENERAL MAPPING INC. 12-31-77	10	JAMES W. SEWALL COMPANY 1-1-96	18	
3	GENERAL MAPPING INC. 12-31-78	11	TOWN ENGINEER 07/08/02	19	
4	GENERAL MAPPING INC. 12-31-79	12		20	
5	GENERAL MAPPING INC. 12-31-80	13		21	
6	GENERAL MAPPING INC. 12-31-81	14		22	
7	GENERAL MAPPING INC. 12-31-82	15		23	
8	JAMES W. SEWALL COMPANY 1-1-93	16		24	

TOWN OF OXFORD

BOARD OF ASSESSORS

OXFORD, MASS.

MAP NO. 57A

DATE, AERIAL PHOTOGRAPHY: 4-27-74 DATE, MAP: 8-1-75

PHOTO NO: 2-16 & 2-18 SCALE: 1:100'